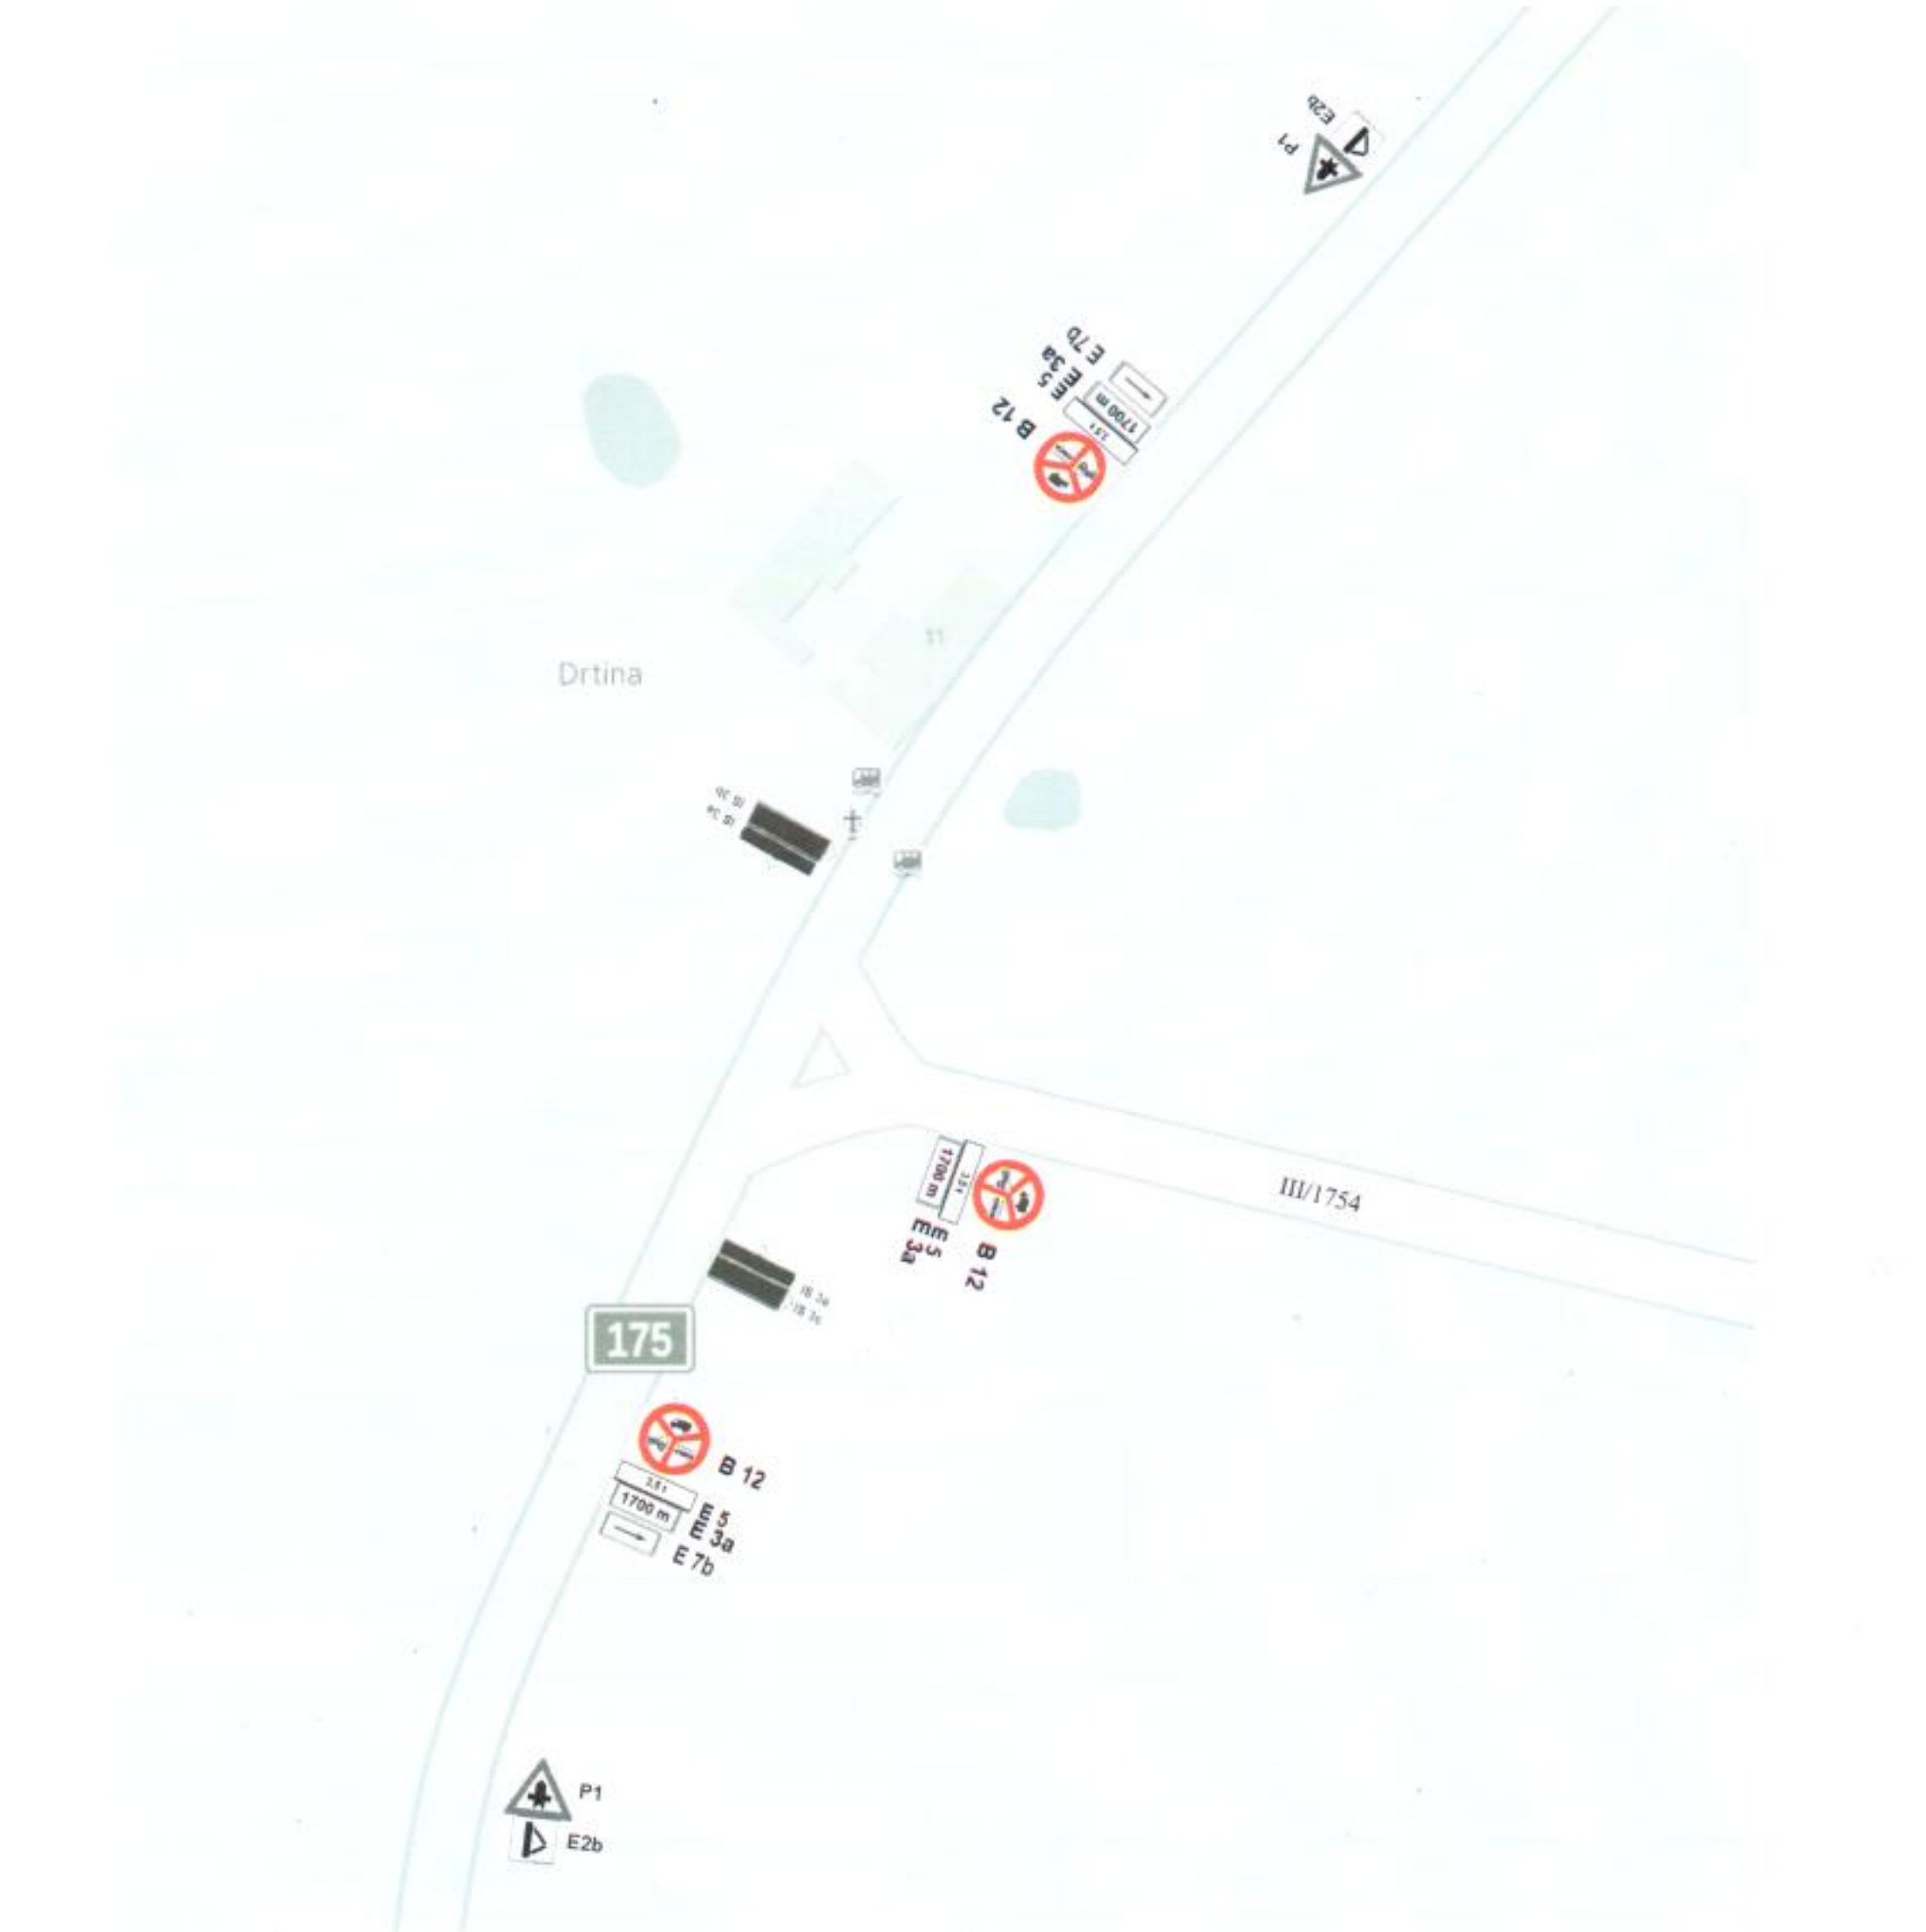DETAIL 5